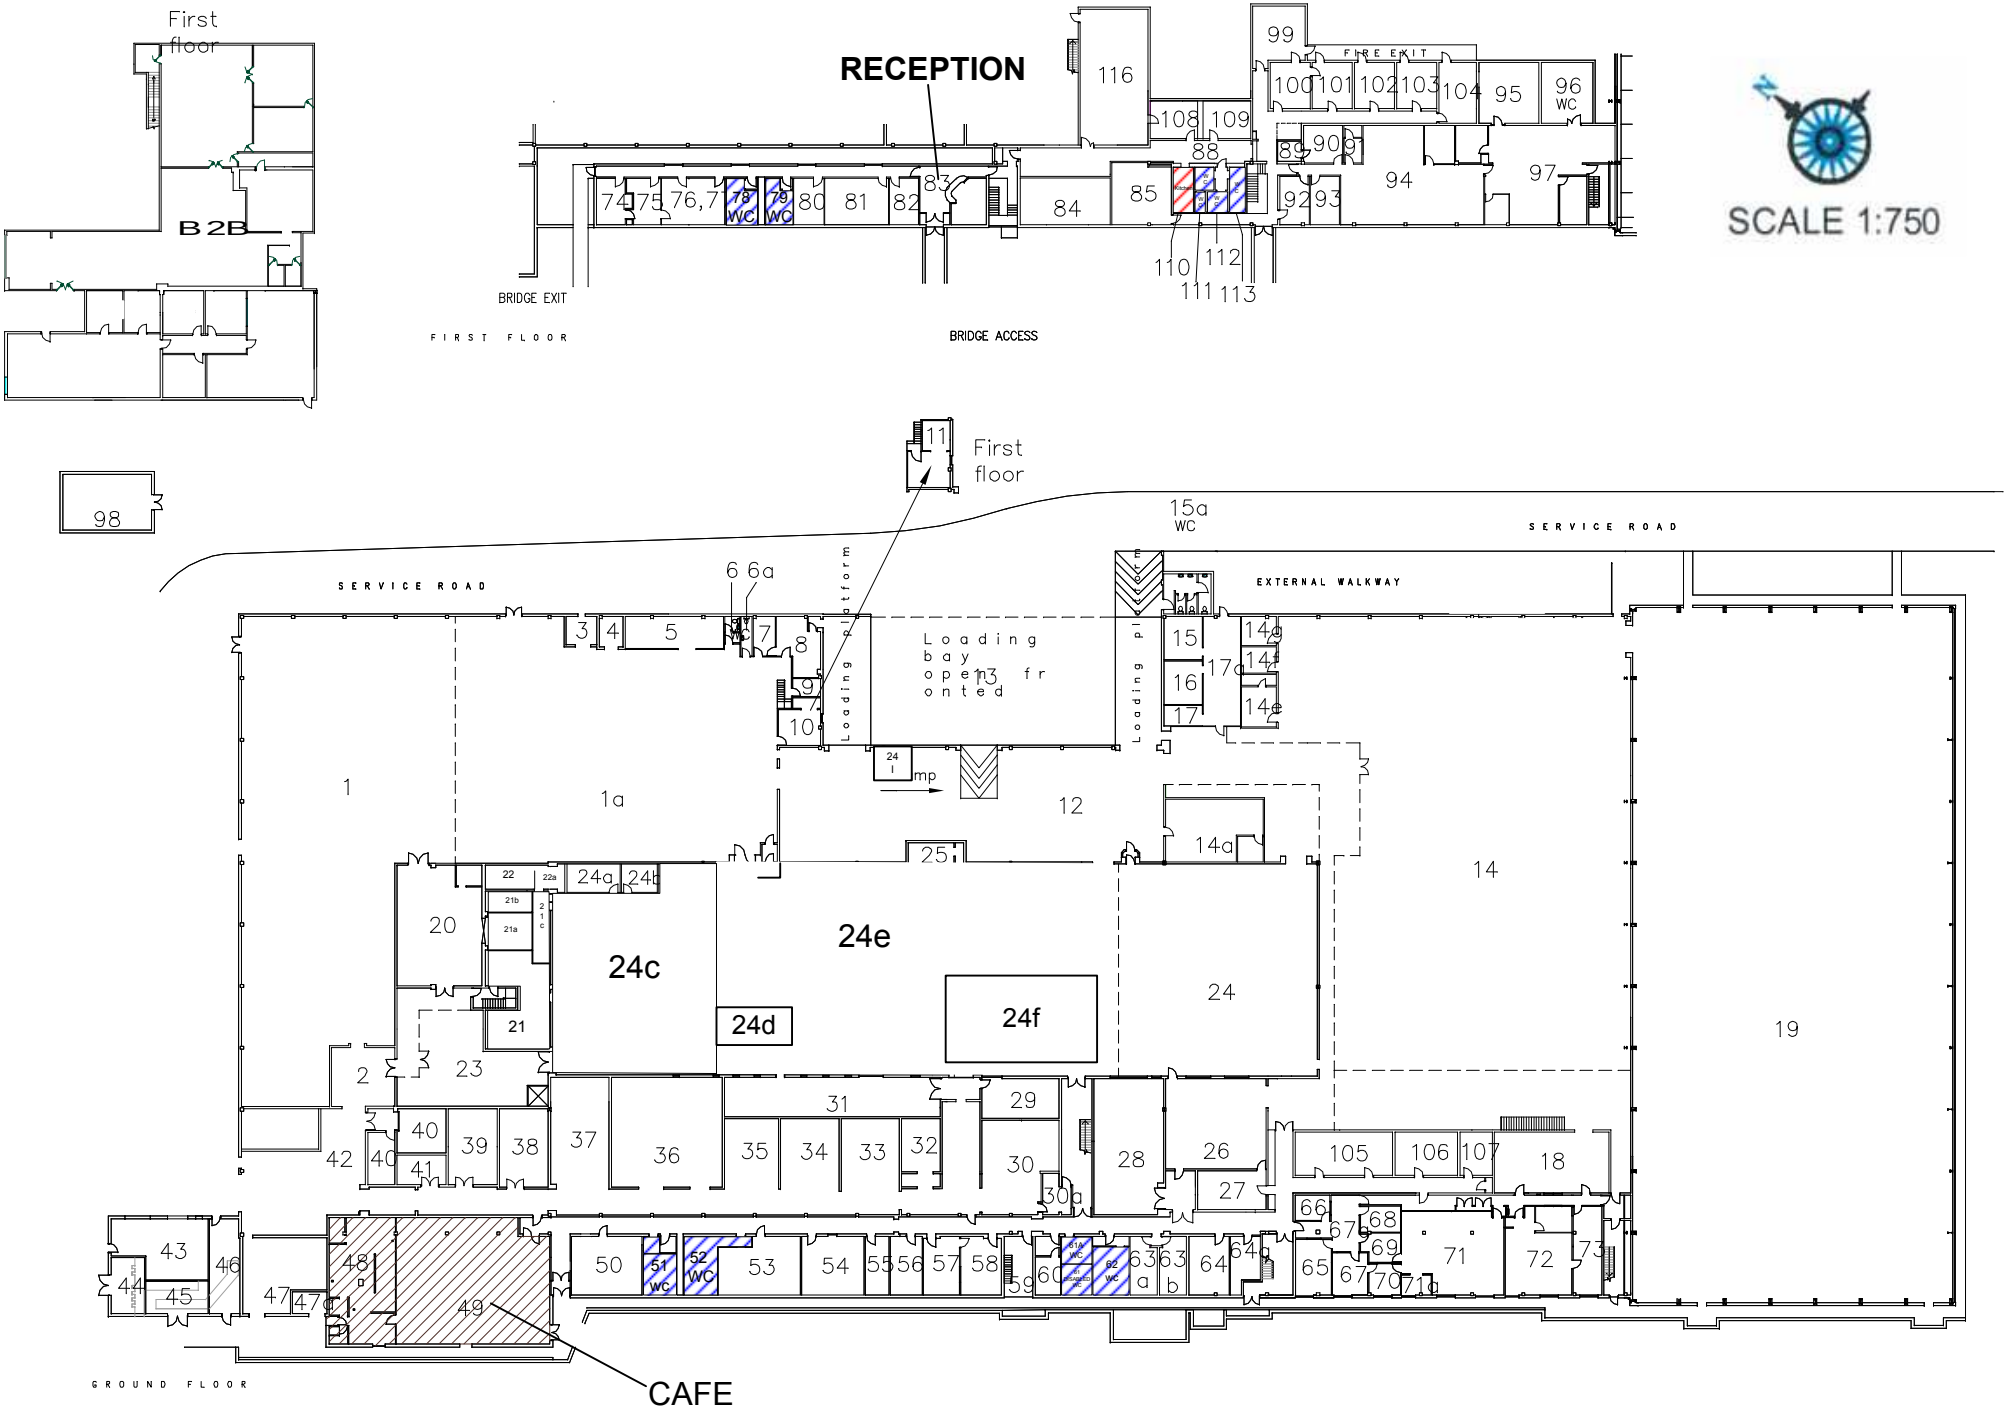
First floor
B 2B
RECEPTION
FIRE EXIT
BRIDGE EXIT
FIRST FLOOR
BRIDGE ACCESS
SCALE 1:750
First floor
SERVICE ROAD
EXTERNAL WALKWAY
Loading platform
Loading bay open fr onted
24e
24c
24d
24f
CAFE
GROUND FLOOR